Advanced Curtain Wall: Final Drawing Set

Wave

Ian Lee

Yellow Painting (1984)
by Phillip Taaffe

Marine Museum Site

Bank of America
MANDARIN ORIENTAL

SEASON'S
GREETINGS
Merry
Christmas
MPF

CT

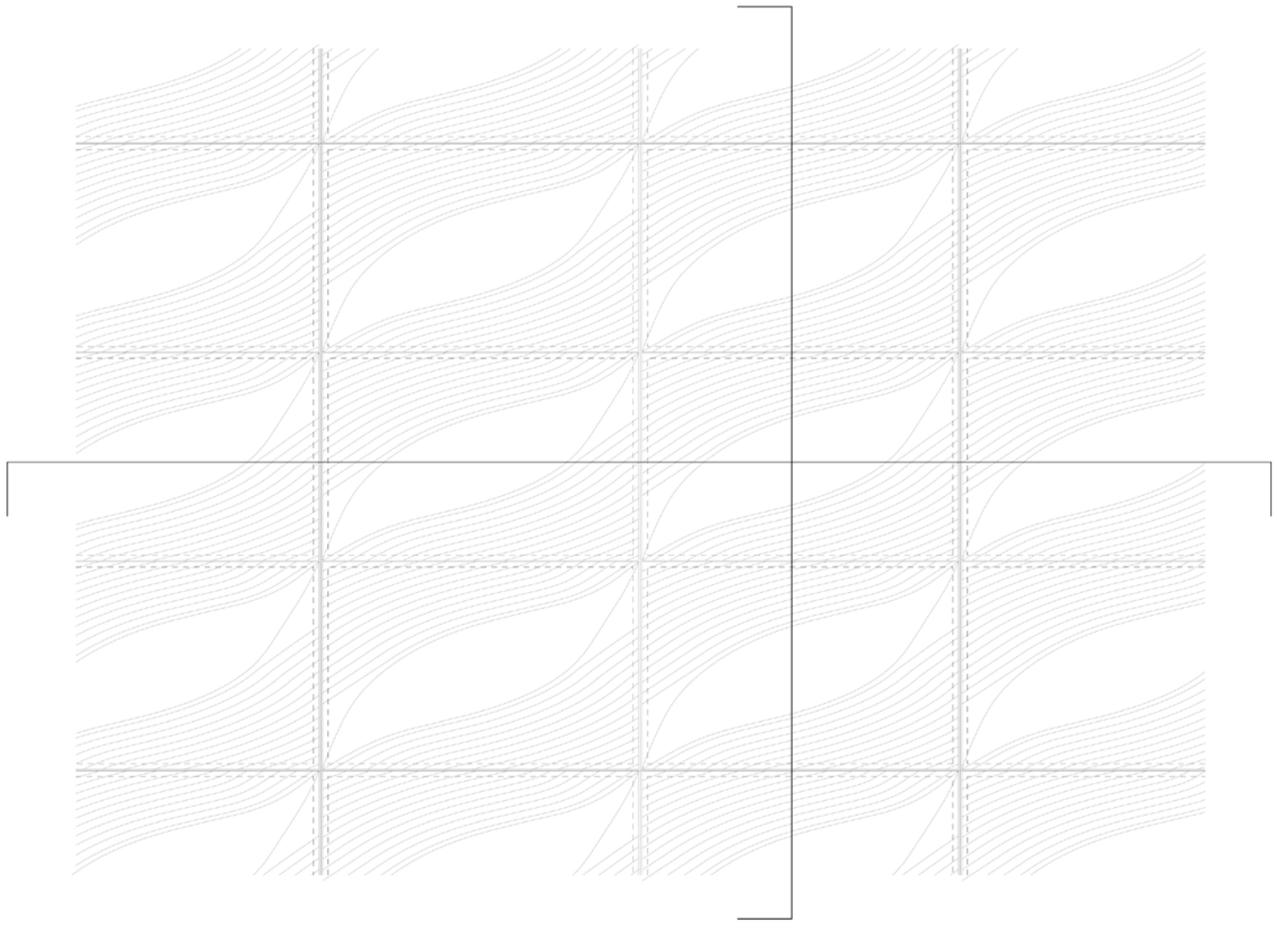

ELEVATION (EXTERIOR)

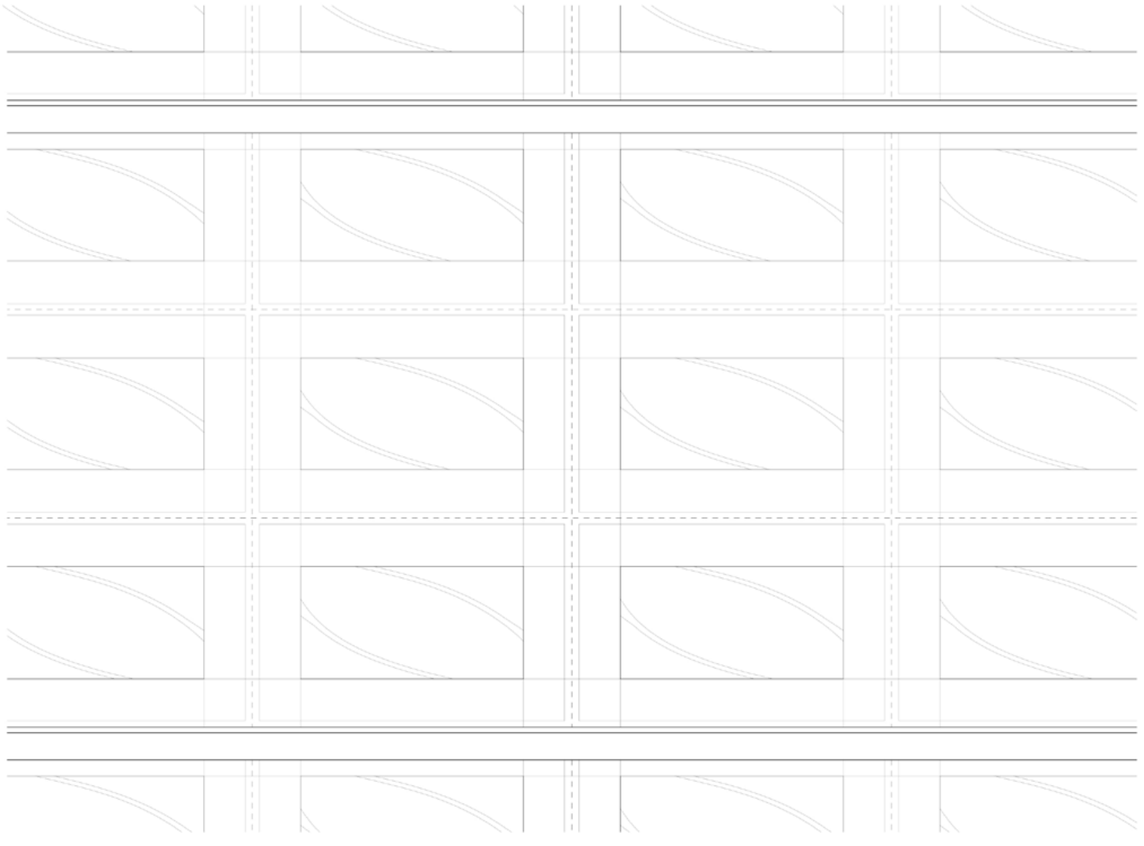

ELEVATION (INTERIOR)

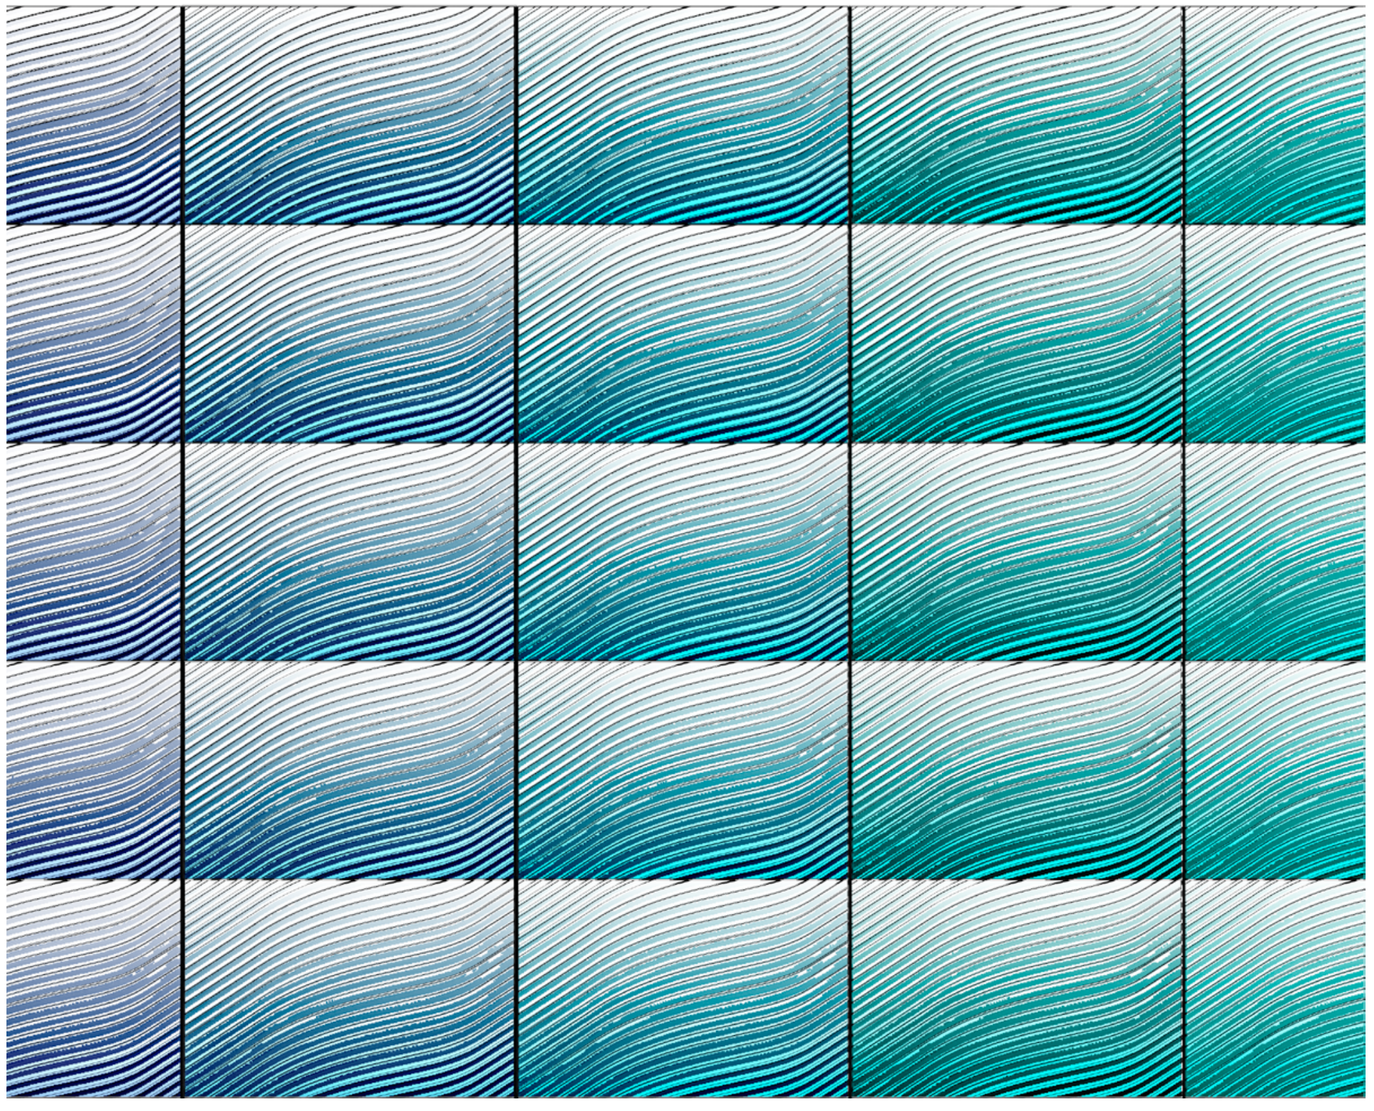

LED-ILLUMINATION ELEVATION

SCALE: 0.3” = 1’ - 0”

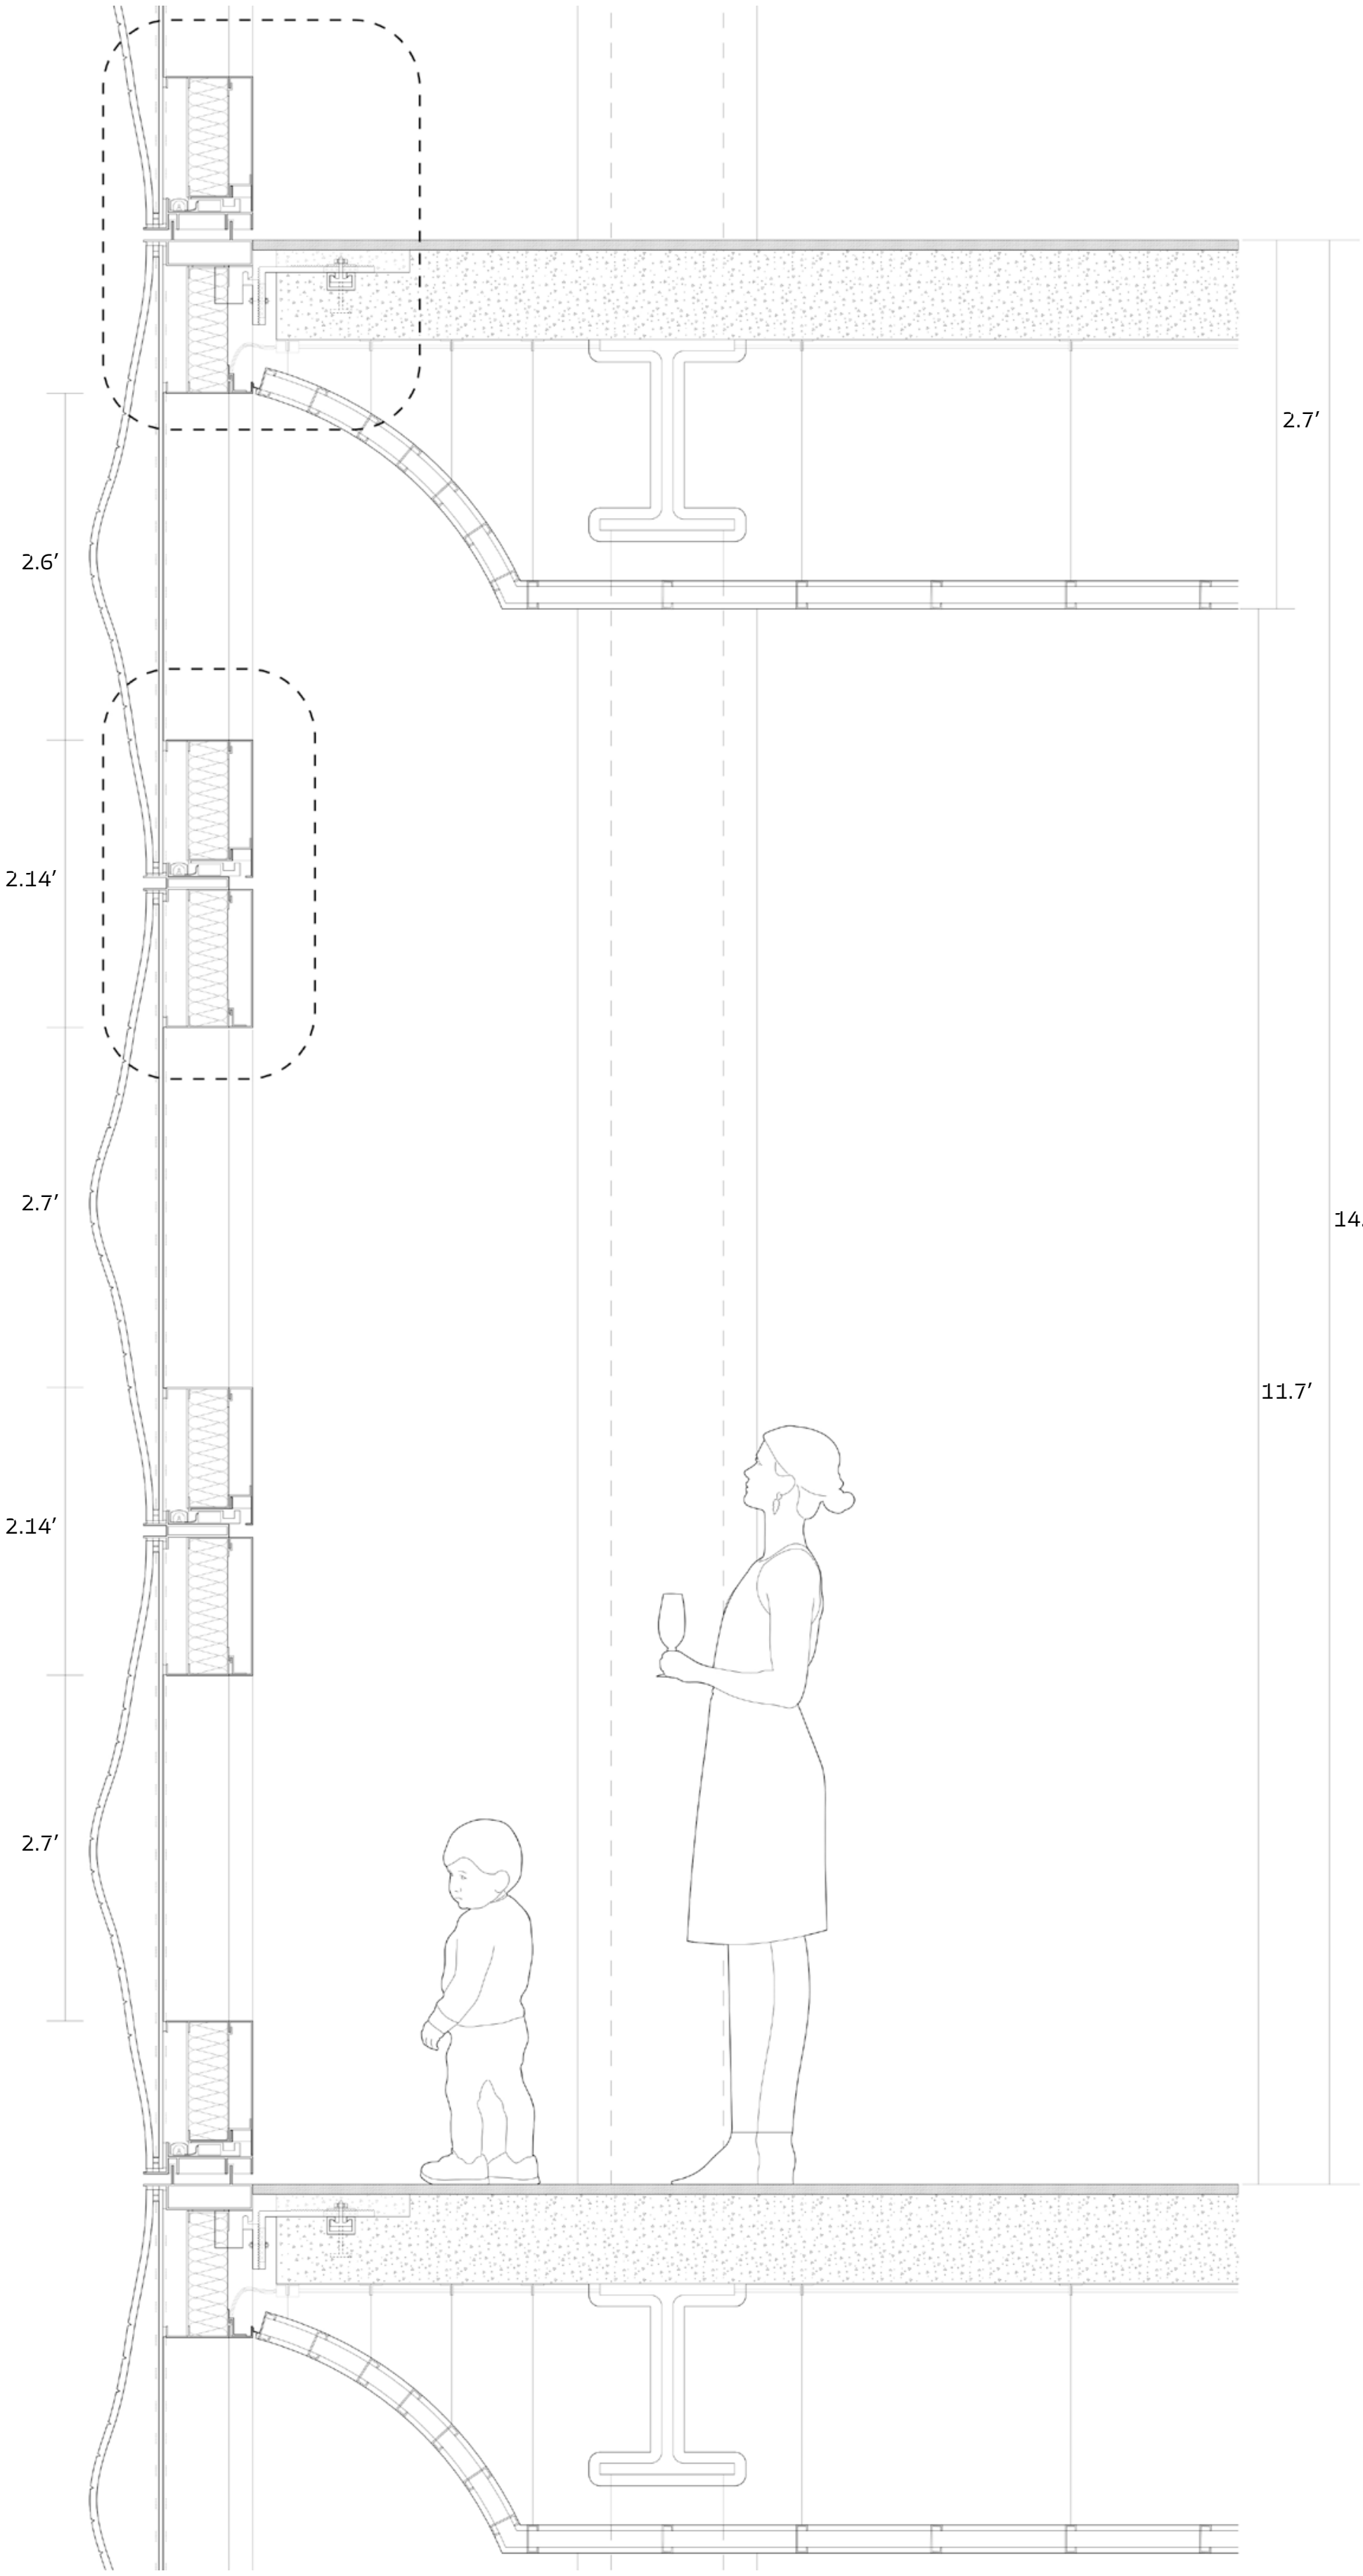

SECTION ROADMAP

SCALE: 1” = 1’ - 0”

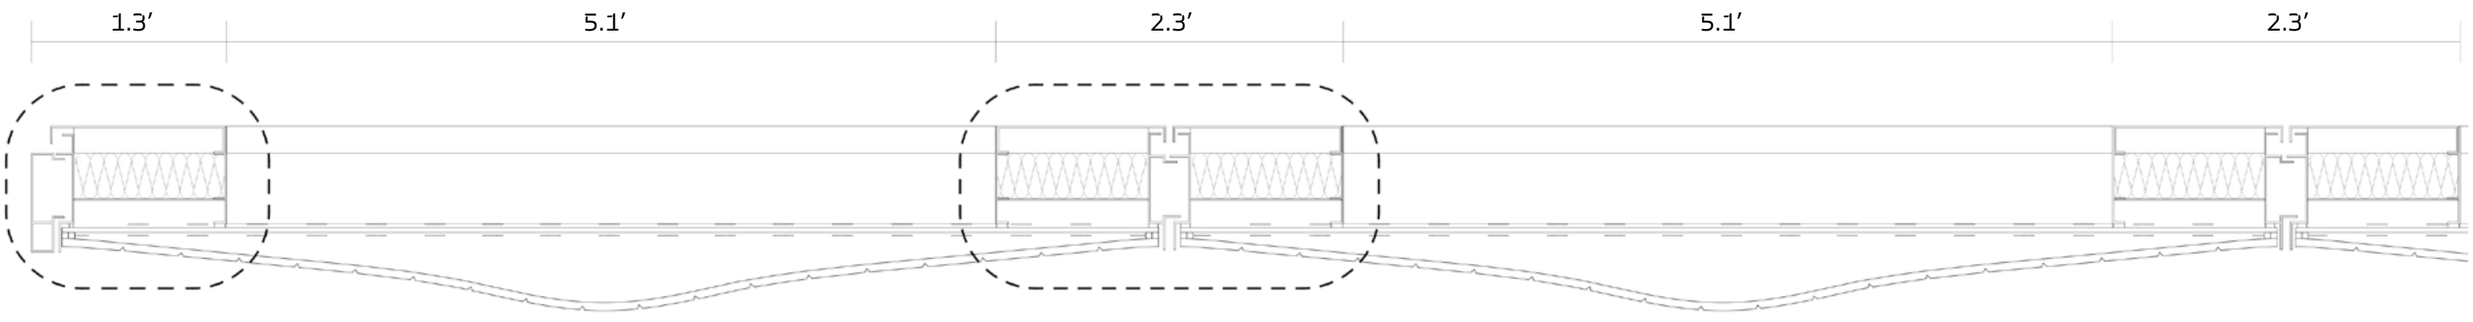

PLAN ROADMAP

SCALE: 1” = 1’ - 0”

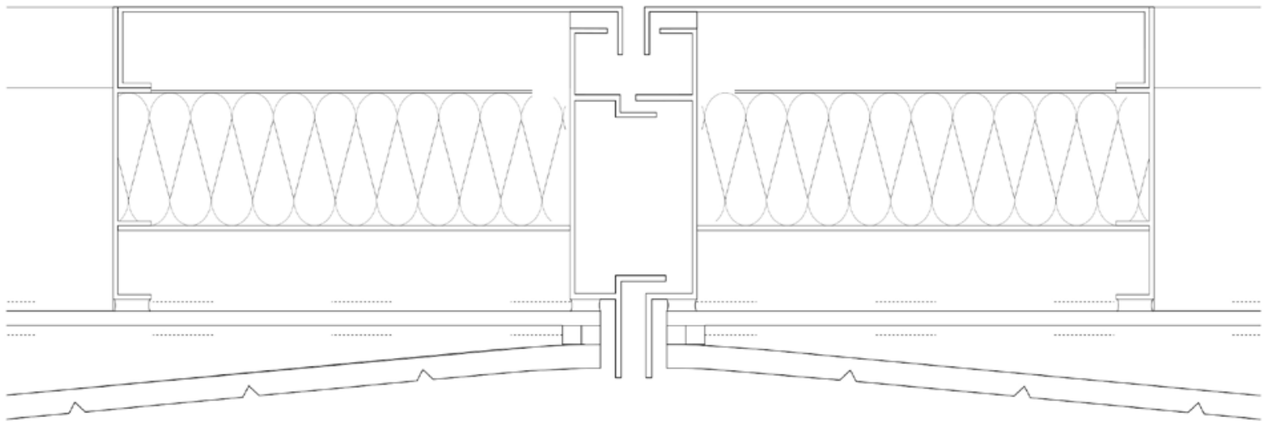

PLAN @ MULLION TYP.

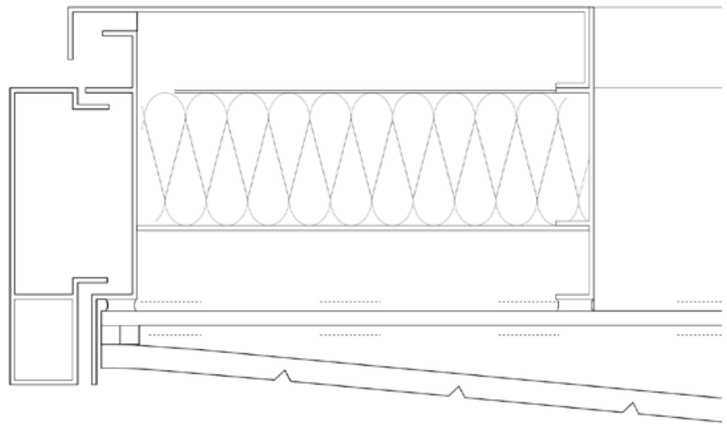

PLAN @ MULLION CLOSURE

SCALE: 3” = 1’ - 0”

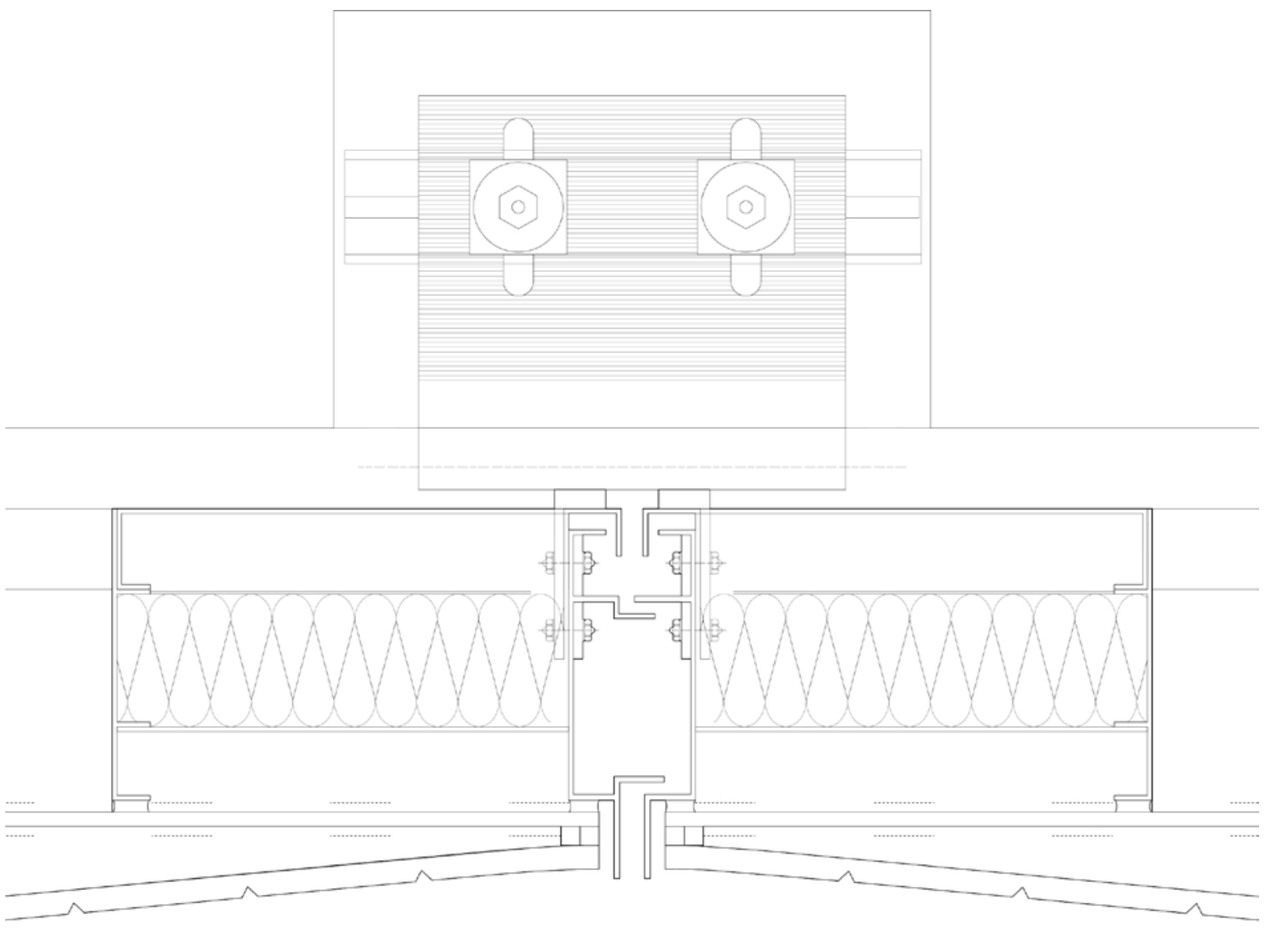

PLAN @ ANCHOR TYP.

SCALE: 3” = 1’ - 0”

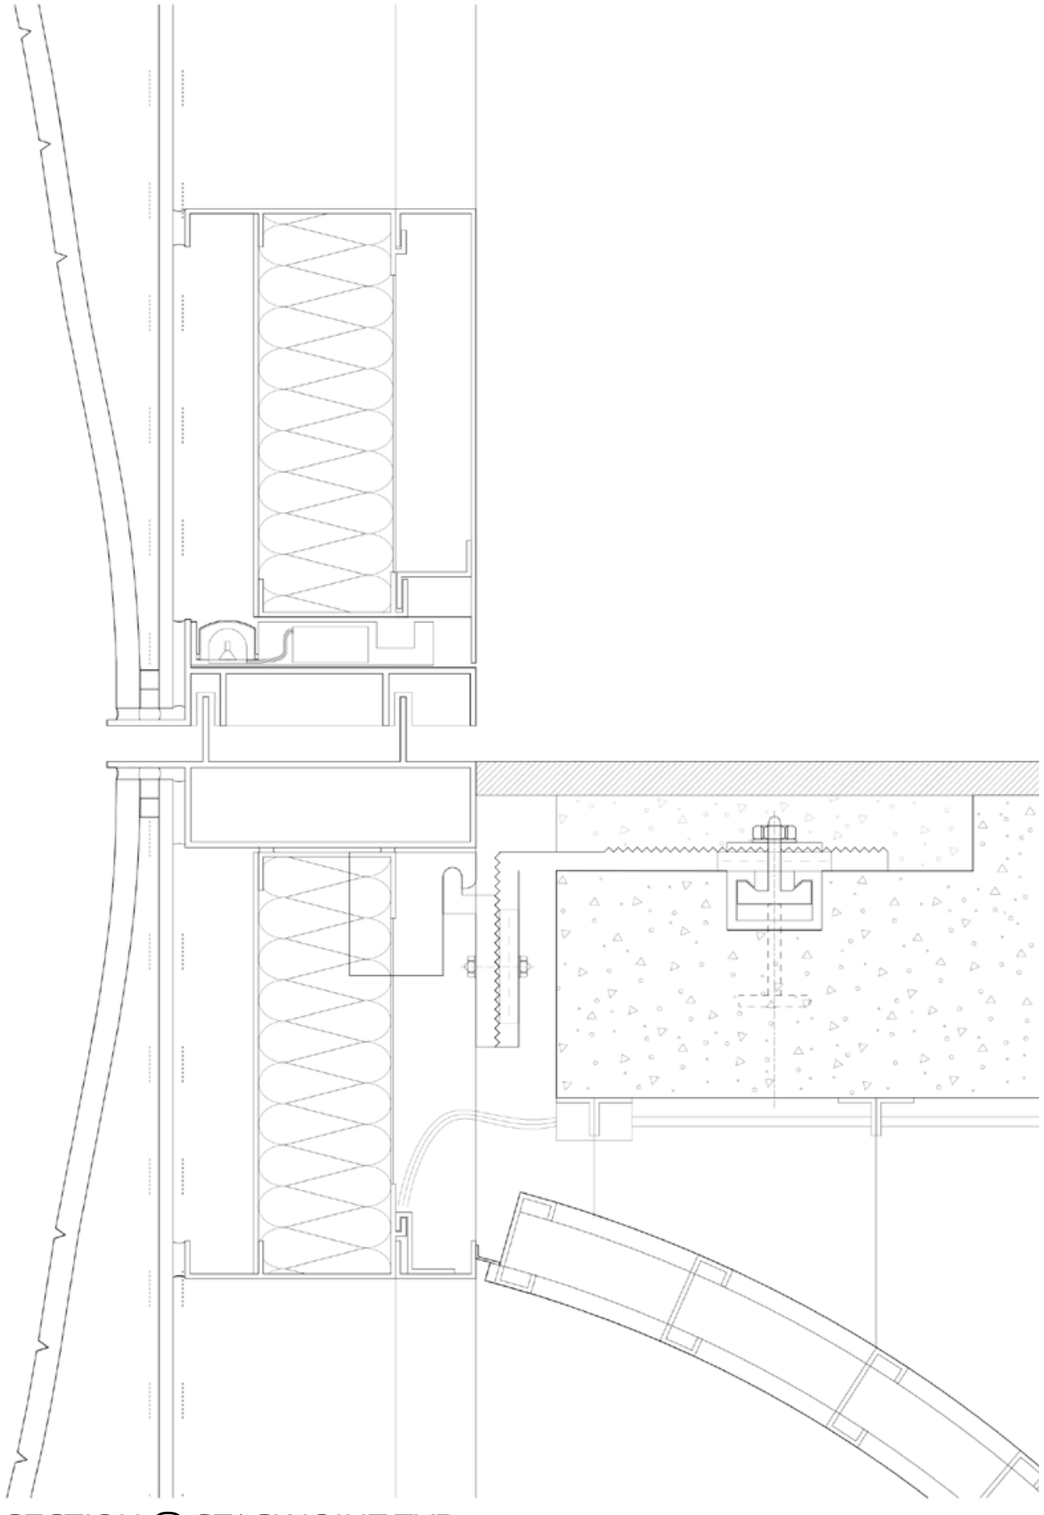

SECTION @ STACK JOINT TYP.

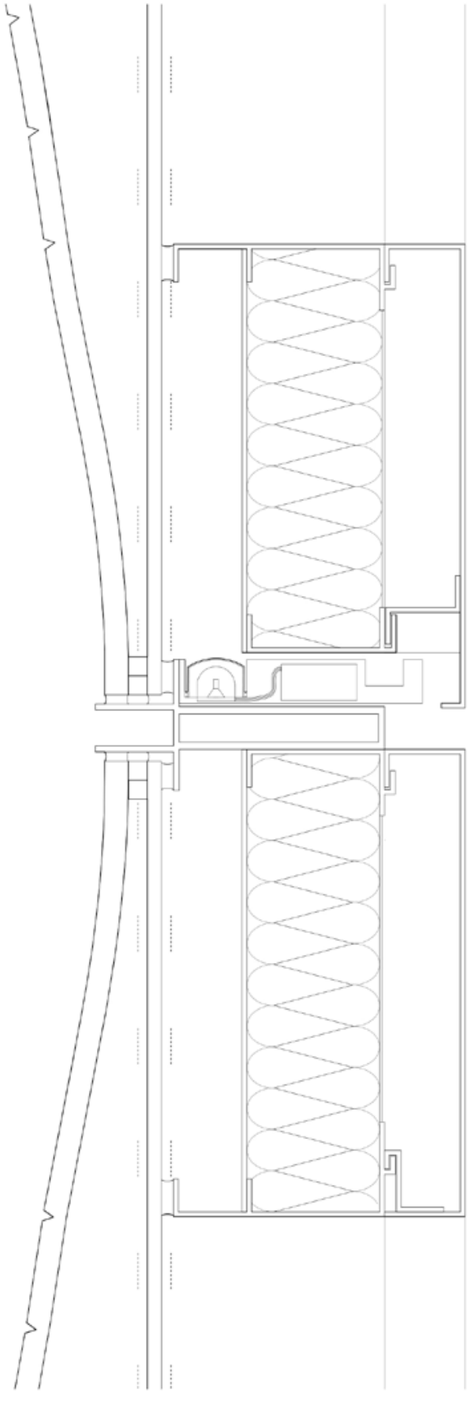

SECTION @ INTERMEDIARY JOINT TYP.

SCALE: 3” = 1’ - 0”

SECTION @ PARAPET

SECTION @ GROUND

SCALE: 3” = 1’ - 0”

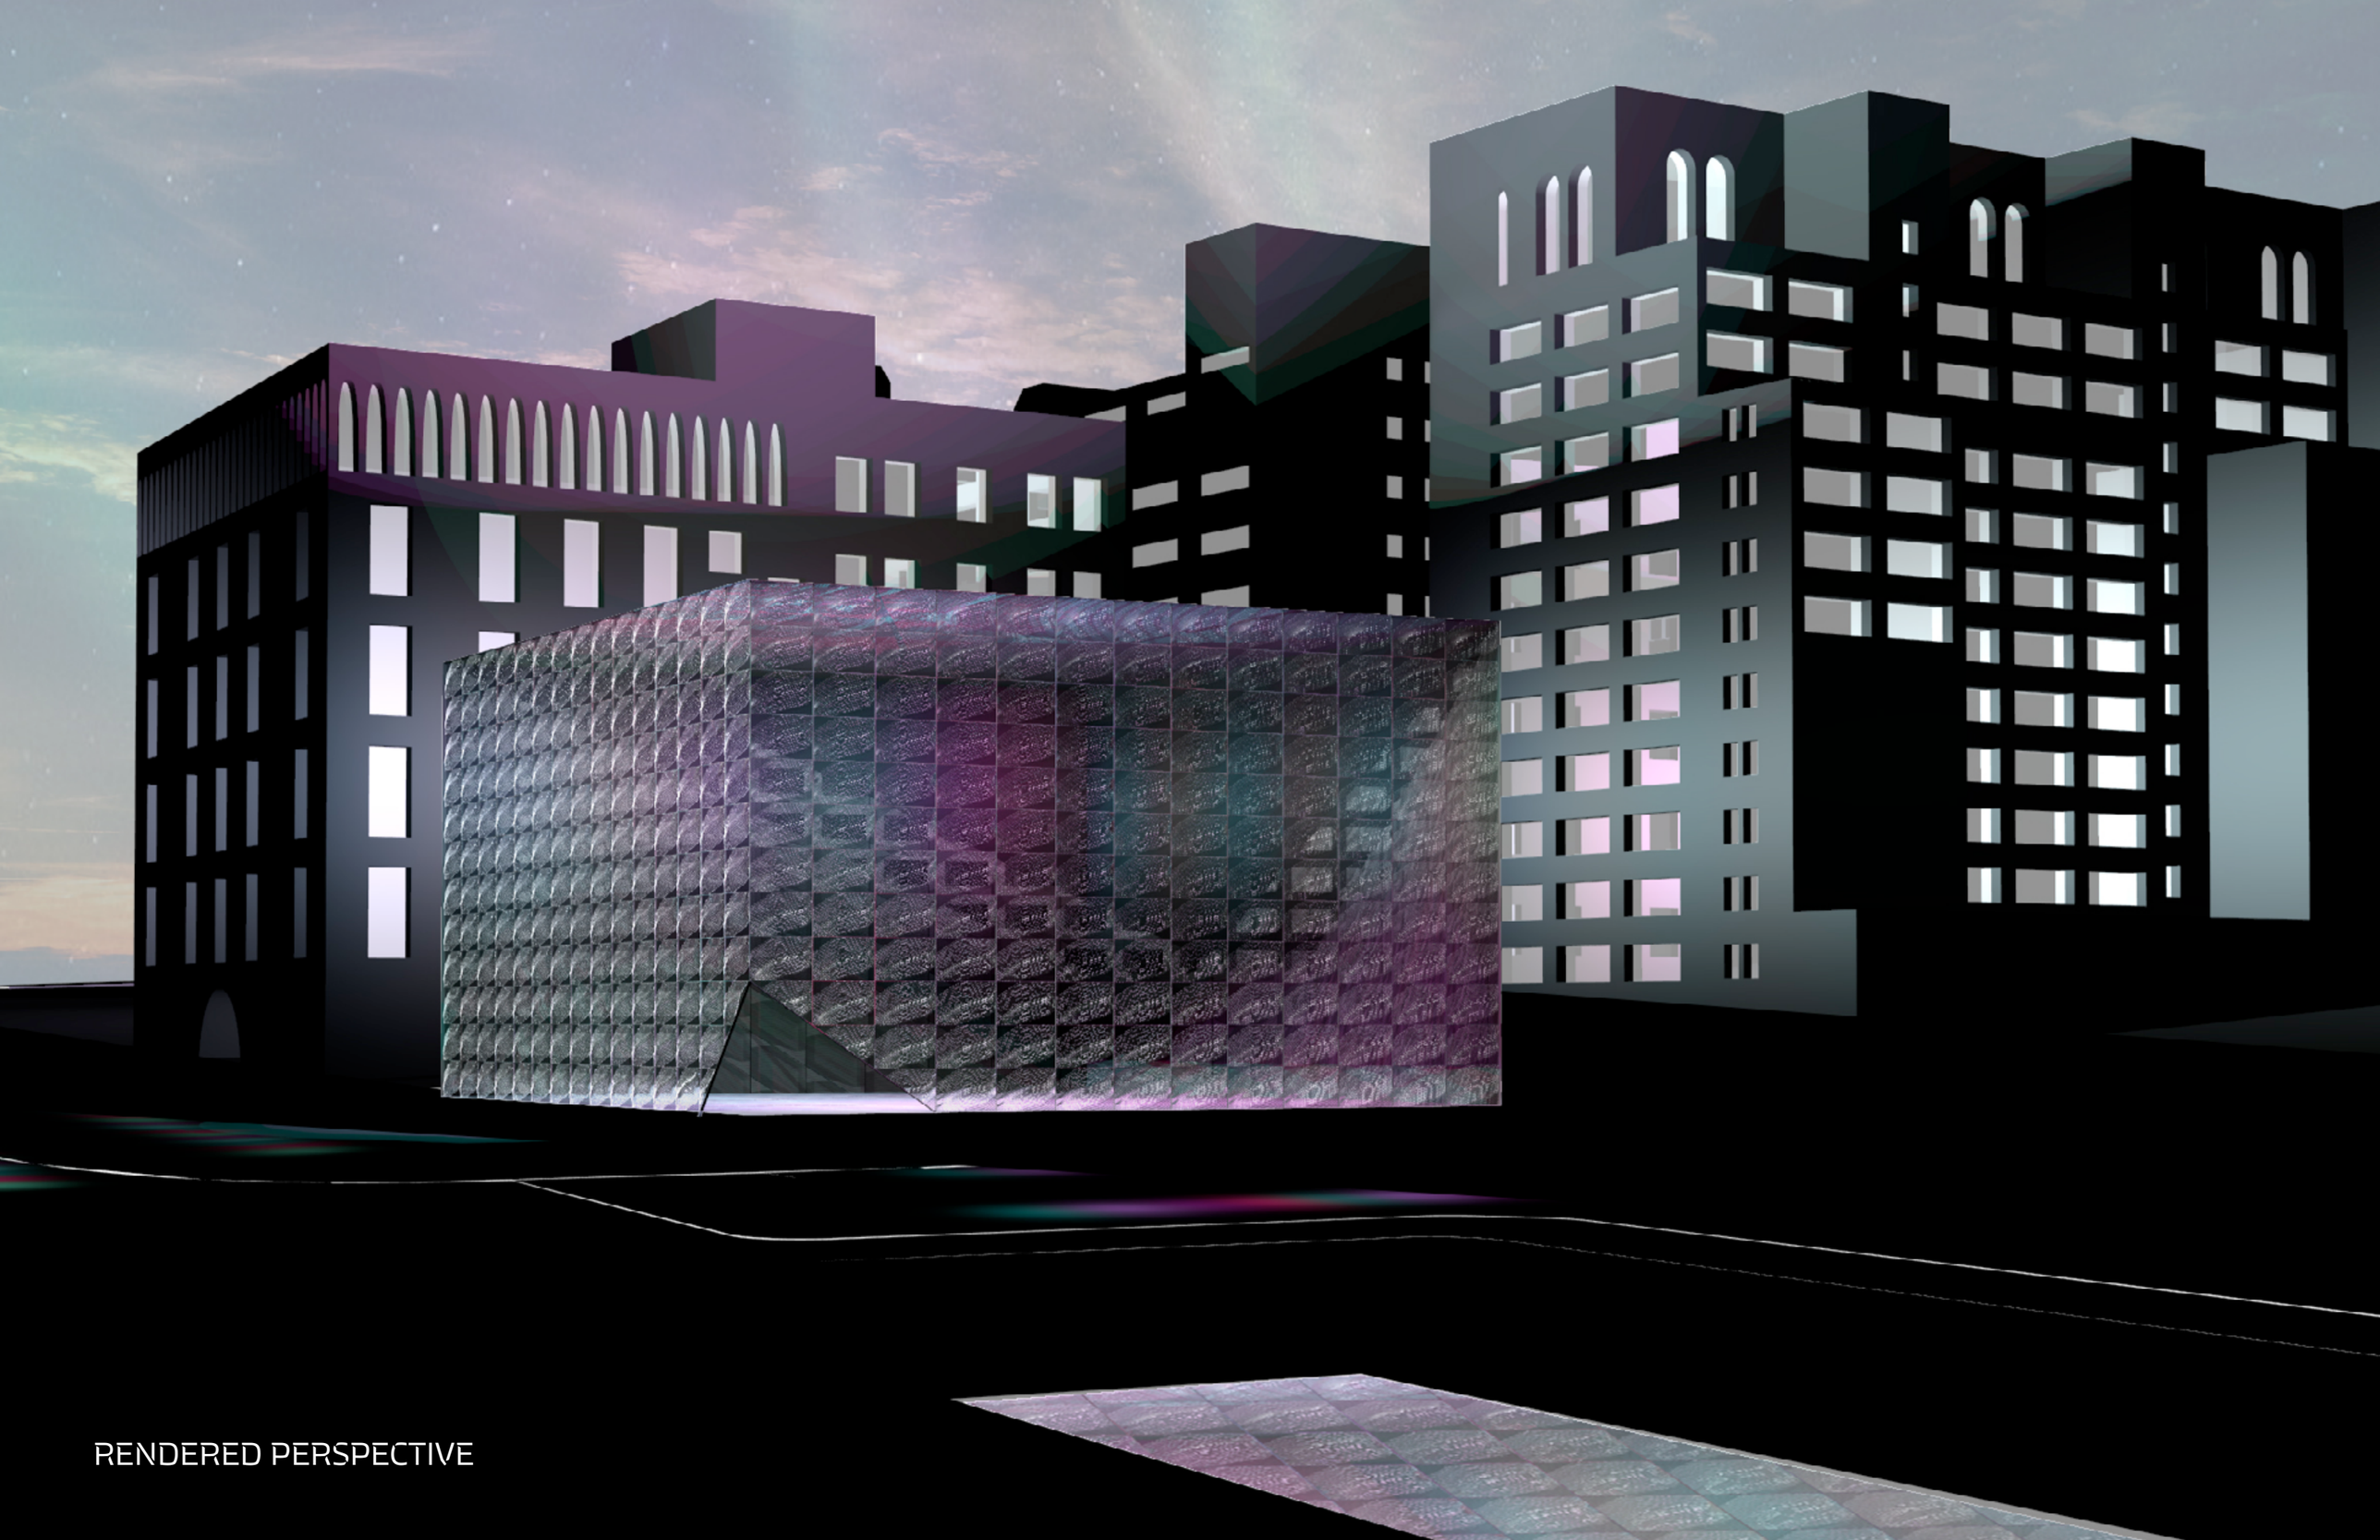

RENDERED PERSPECTIVE